OOK

th	Depth 6	Contents 7	Ref. to Measurement

429960.00

24223554.49

factorily

BBMP

19/06/2024

M. A. R. 57 (Rule 116)

Measurement Book

No. E 493493

Serial No. ..... From ..... To .....

Name of work 3rd MAIN.

Name of Contractor of nature of Agency.....

Date of commencement of work.....

Date	Full description, etc, of work	Dimensions				Contents	Reference to last Measurement
		Number	Length	Breadth	Depth		
1	2	3	4	5	6	7	8

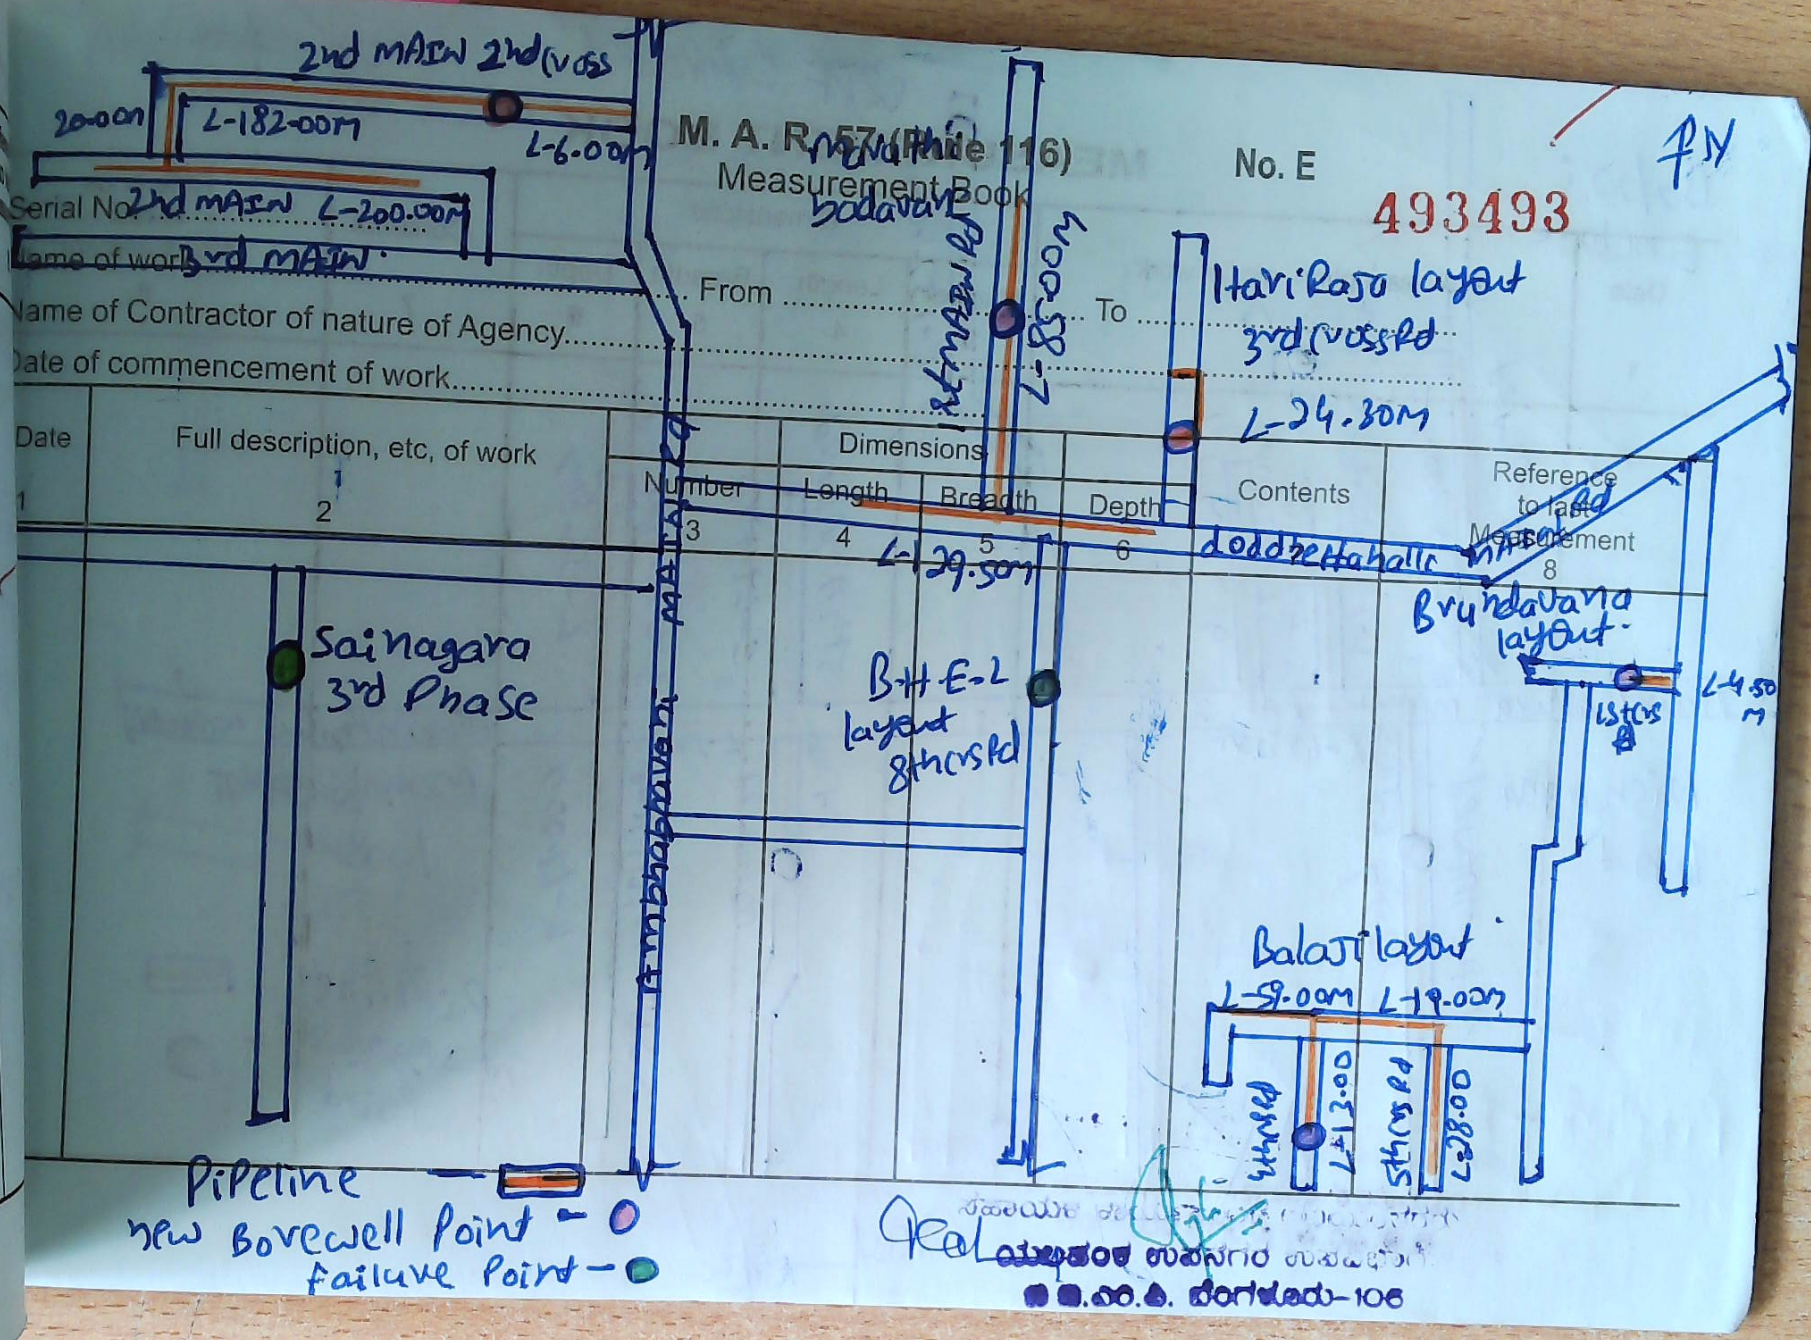

MEASUREMENT BOOK

Date	Full description, etc, of work	Dimensions				Contents	Reference to last Measurement
		Number	Length	Breadth	Depth		
1		3	4	5	6	7	8

Bajaj Enclave.

CLRI Compound

N.

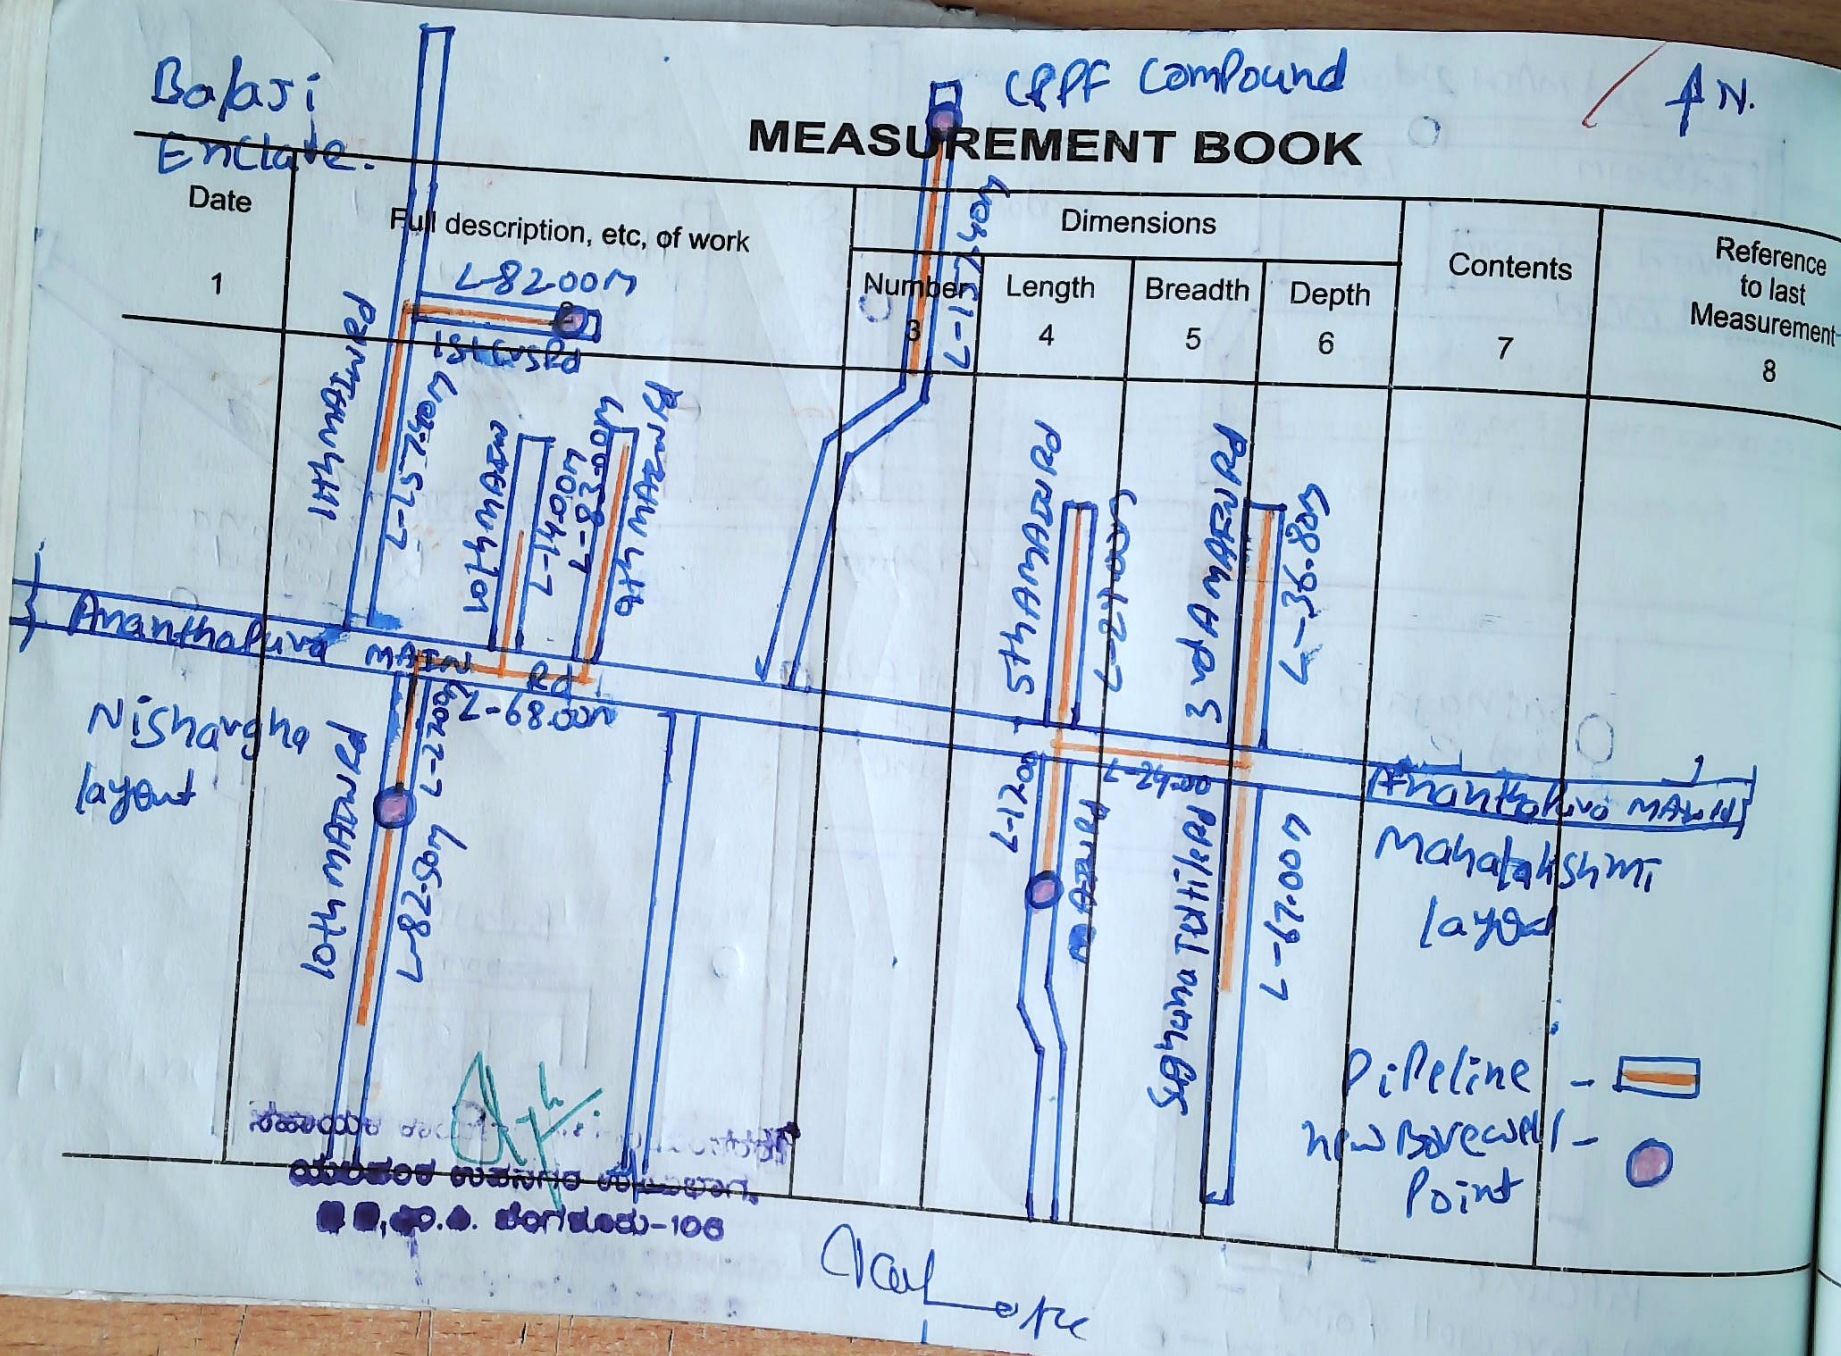

M. A. R. 57 (Rule 116) No. E 493494

Measurement Book

Serial No. .....

Name of Work .....

Name of Contractor of nature of Agency.....

Date of commencement of work.....

From ..... To .....

Date	Full description, etc, of work	Dimensions				Contents	Reference to last Measurement
		Number	Length	Breadth	Depth		
1	2	3	4	5	6		8

Depth 6 | Contents 7

L-36.80m

Anugraha layout [Avekonagar layout]

L-68.00m

L-7.00m

Eshwari layout

12th Main Rd L-38.00m

L-152.00m

Adithyanagara

4th Cross L-34.00m

Pipeline new Bore well Point

N.

2nd MAIN Rd

L-128.30m

3rd MAIN L-17.00m

4th Cross

3rd Cross Rd L-67.00m

2nd Cross Rd L-67.00m

1st Cross Rd L-67.00m

Cauvery layout

L-33.50m

Sankey 4th Cross Road

Pipeline

new Bore well Point

MEASUREMENT BOOK

Date	Full description, etc, of work	Dimensions				Contents	Reference to last Measurement
		Number	Length	Breadth	Depth		
1	2	3	4	5	6	7	8

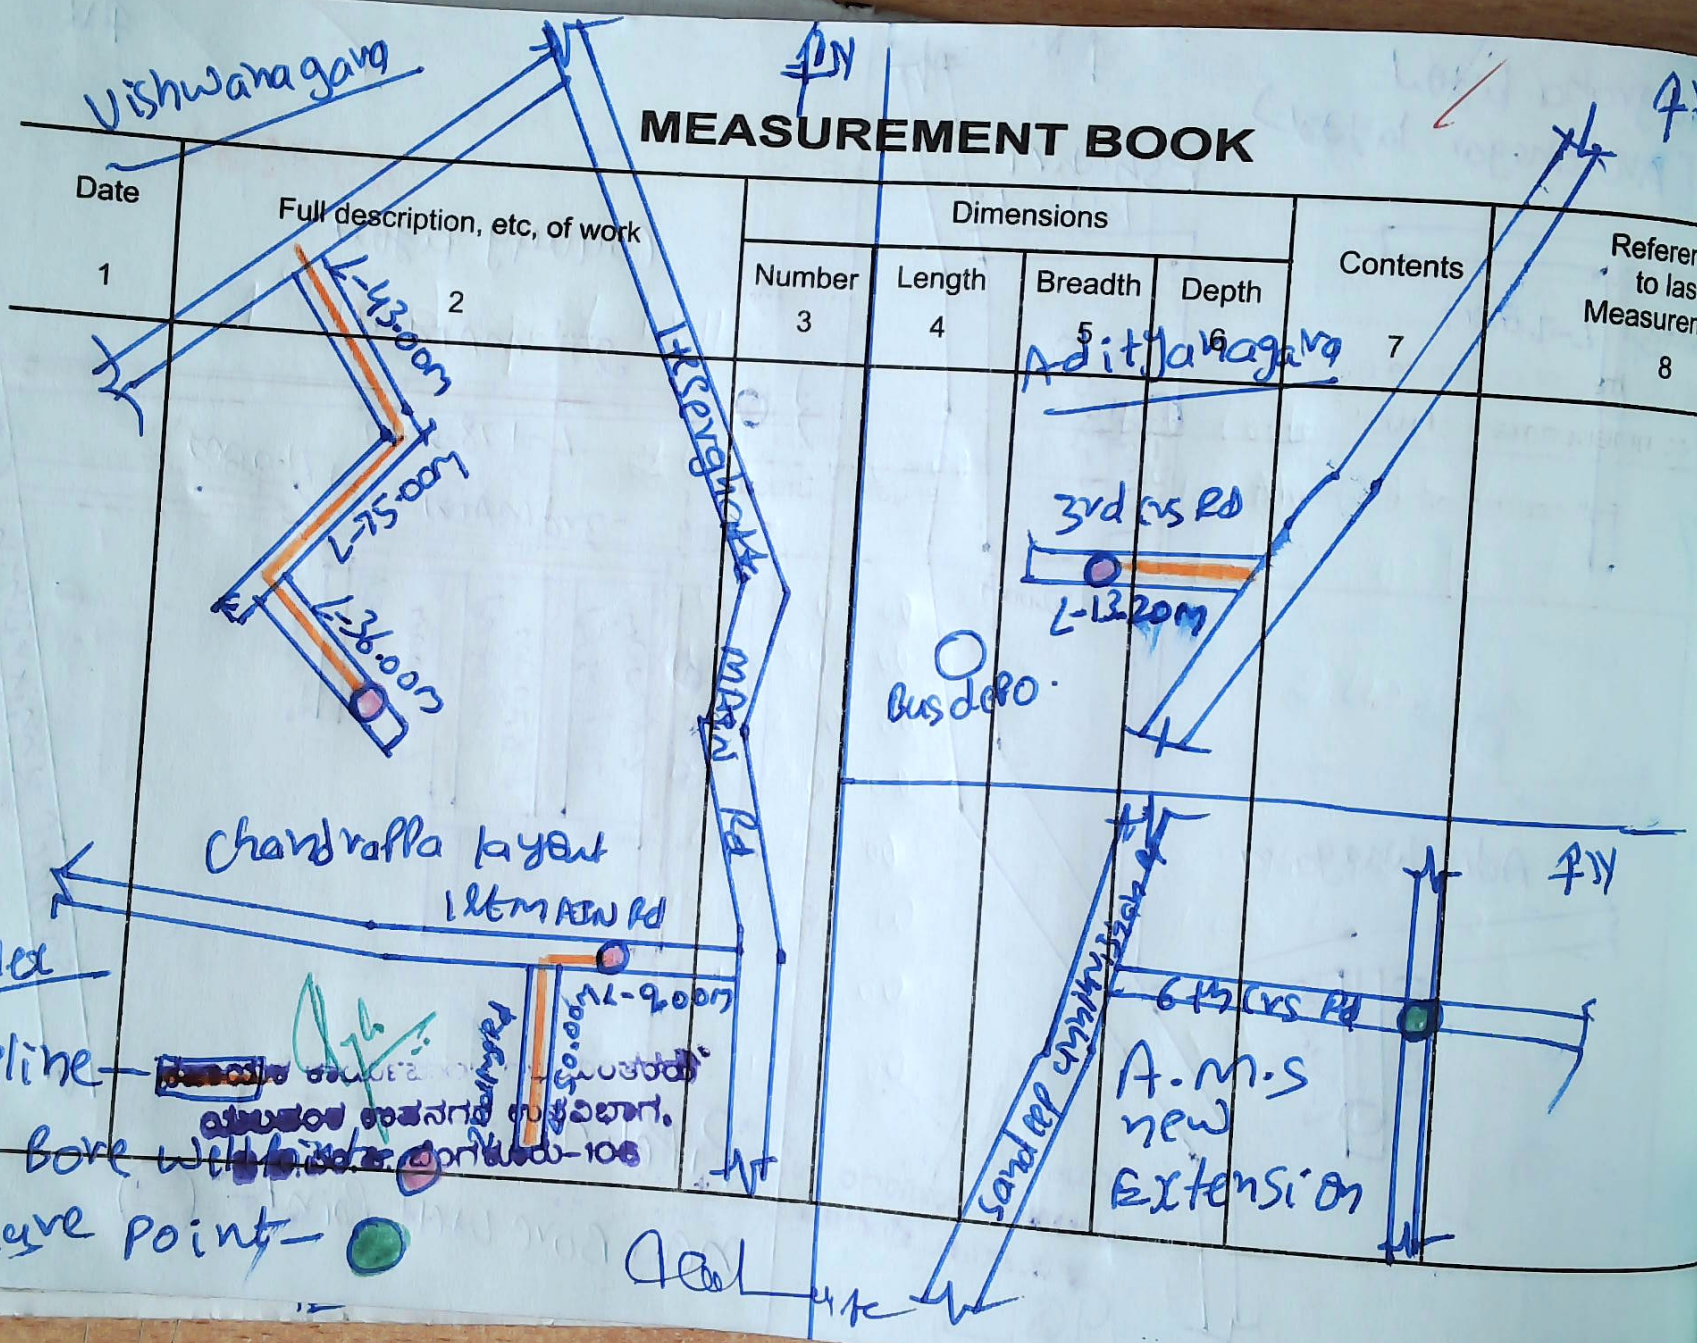

OOK

th	Depth	Contents	Remarks
	Nagara	7	

d CrsRd

3.20m

6th Crs Rd

A.M.S new Extension

M. A. R. 57 (Rule 116)
Measurement Book

Material No.....
Name of work ..... From ..... To .....
Name of Contractor of nature of Agency.....
Date of commencement of work.....

Date	Full description, etc, of work	Dimensions Number	Length	Breadth	Depth	Contents	Reference to last Measurement
1	2	3	4	5	6	7	8

Ayyappa layout

1st MAIN Rd

L-10.00m

Vijaya Bank Rd layout.

Annapoorneshwari Nagara

L-56.00m

1st MAIN Rd

2-51.00m

Hesarghatta MAIN Rd

Amruthahalli MAIN Rd

ಶಕ್ತಿಯ ಕಾಯಿದೆ ... ಪ್ರಮಾಣದ ಯುಲಹಂಡ ಉಪನಗರ ಉಪವಿಭಾಗ. ಬಿ.ಬಿ.ಎಂ.ಪಿ. ಬೆಂಗಳೂರು-100

Scale

Ambabhavani layout

493495

Rd-1 L-36.00m

Rd-3

Rd-2 L-18.60m

L-12.00m

L-40.40m

L-48.80m

6th Cross Rd

L-108.80m

MAIN Rd

Index

Pipeline

New Borewell Point-